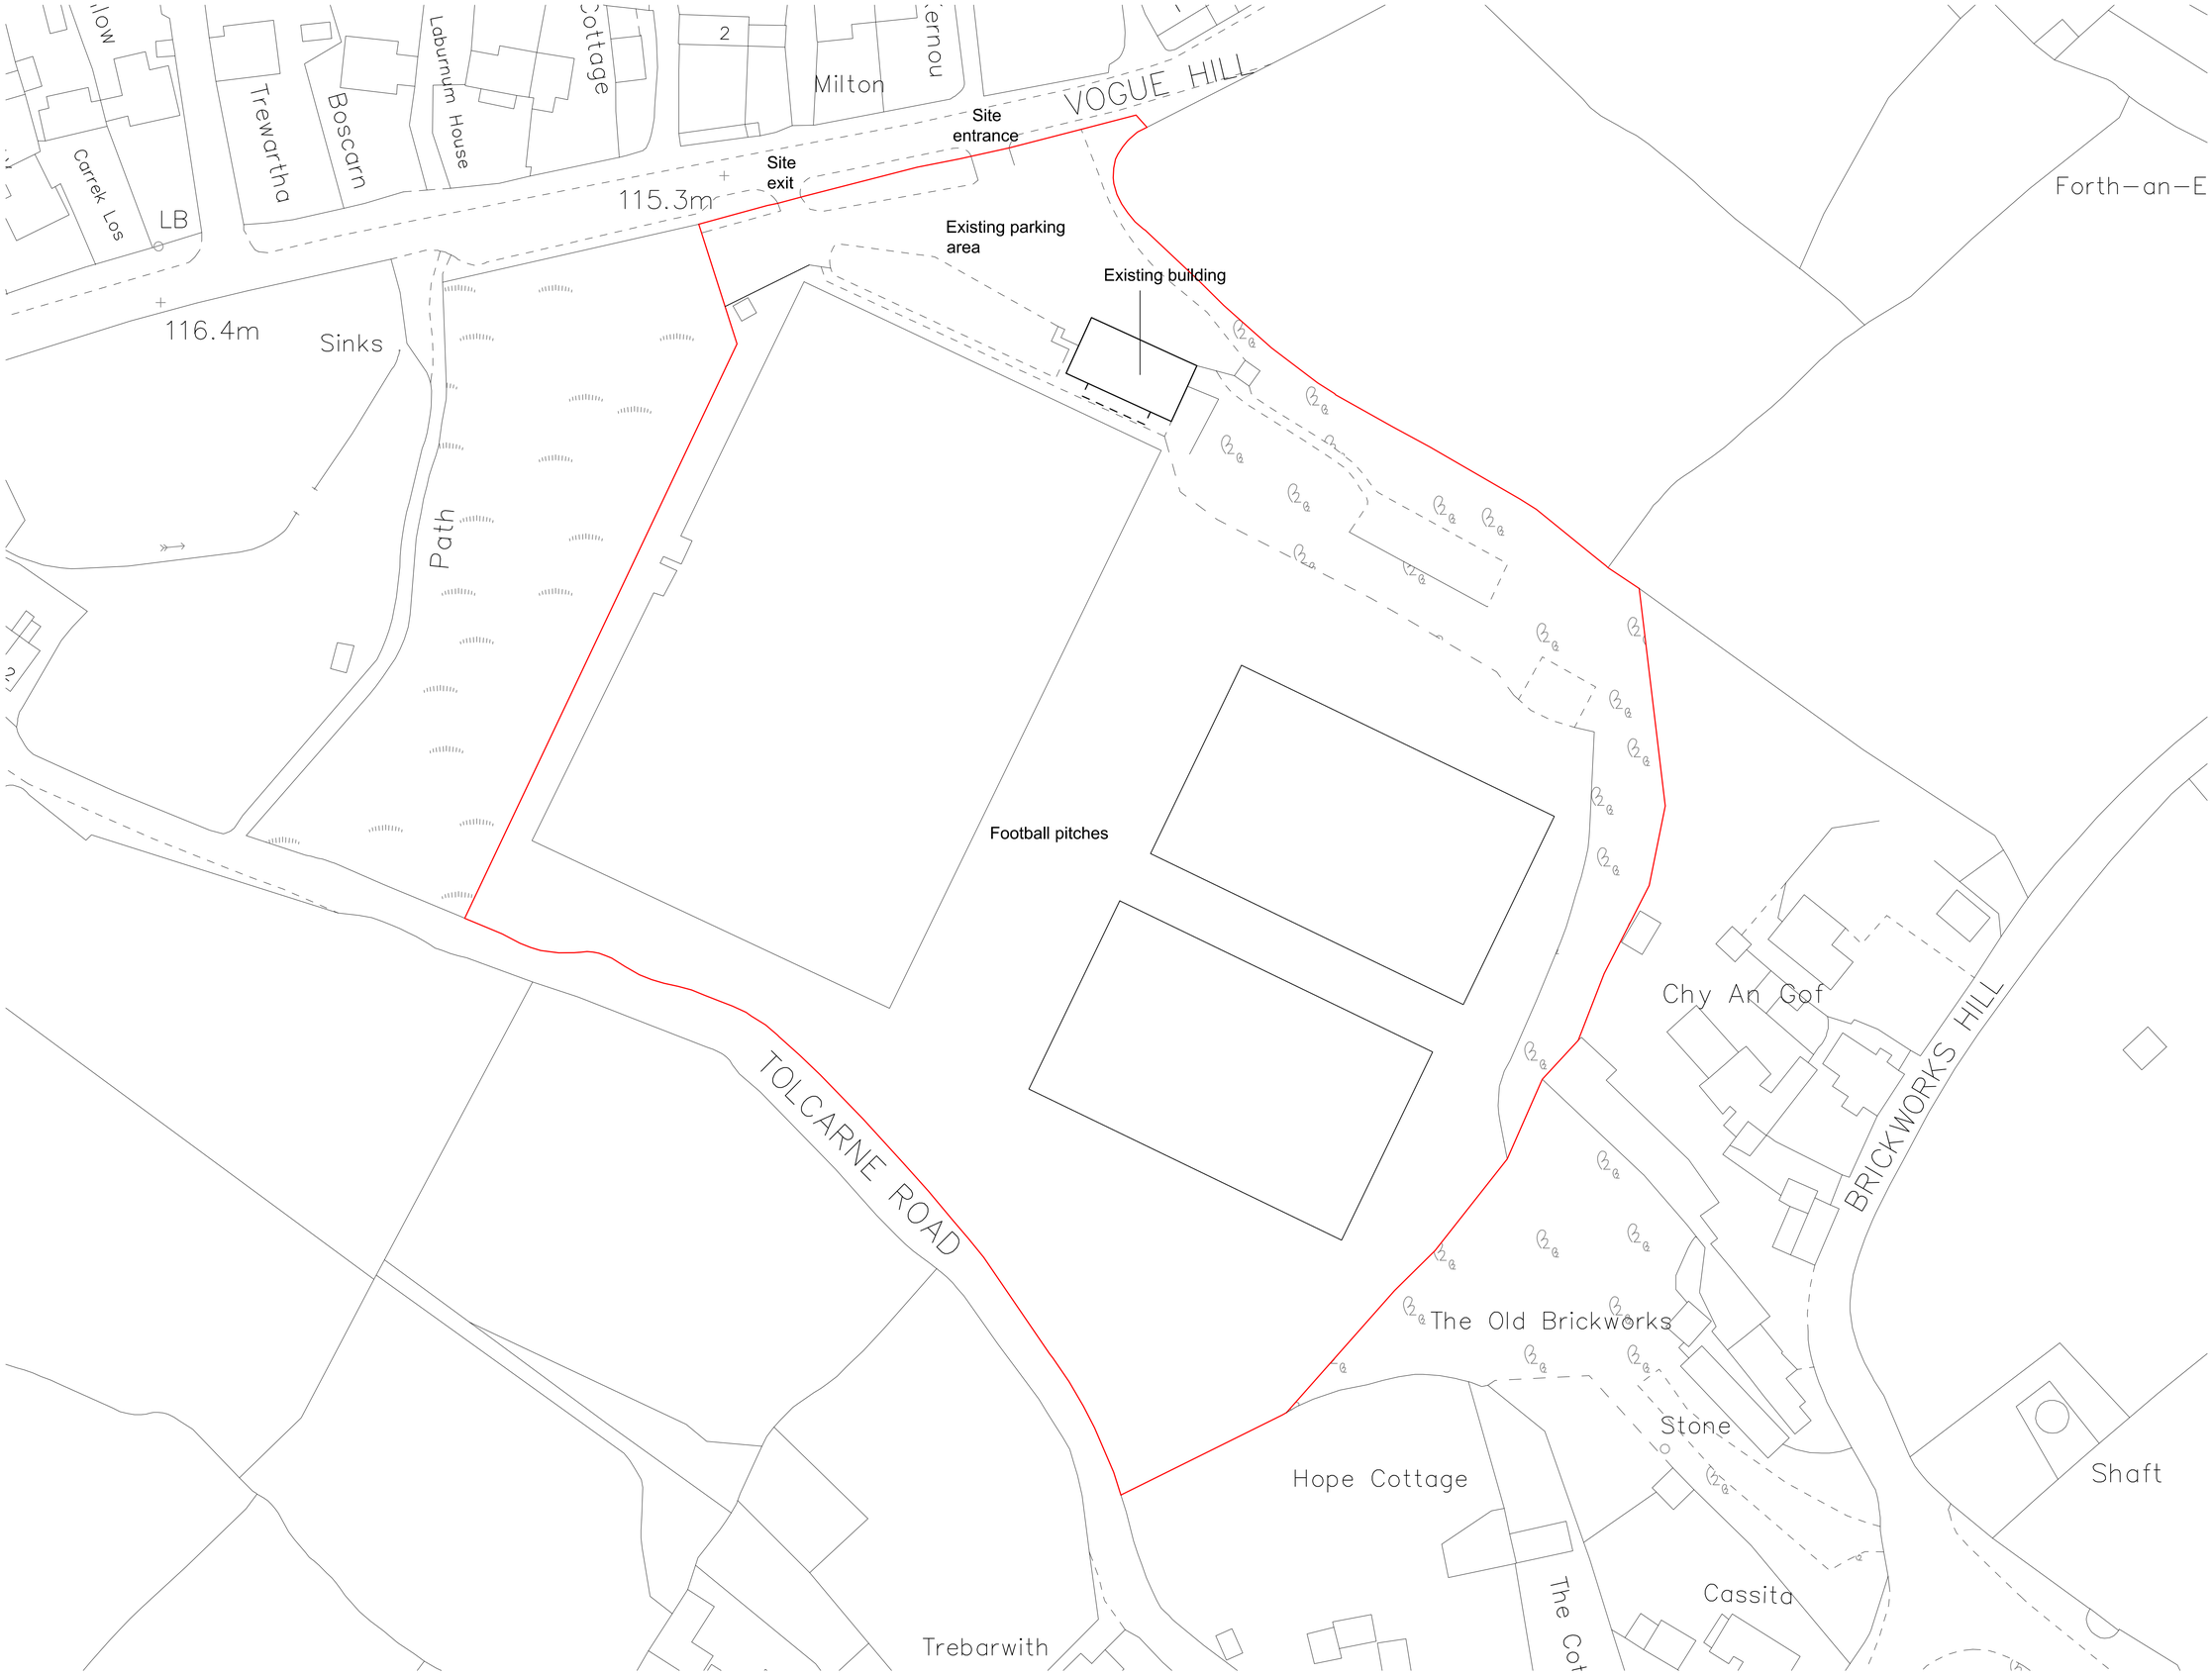

Notes

Do not scale from this drawing, if in doubt ask.

All dimensions and levels to be checked on site by contractor before commencement of works and discrepancies reported to the architect.

No responsibility can be accepted for errors arising on site due to unauthorised variations from the architect's drawings.

This drawing is copyright of the architect and may not be reproduced without license.

The drawing is prepared for the purpose of obtaining local authority consent. The author accepts no design liability for works designed on the basis of this drawing.

Rev	Details	Date

Architectural Consult
21 Marriotts Avenue, Camborne
Cornwall TR14 7HA
01209 715854
architecturalconsult@yahoo.co.uk

Client
St Day Youth & Sports Association

Project
Proposed Extension & Alterations at St Day AFC, Vogue, St Day

Drawing
Existing Block Plan

Scale	Date
1:500	May 2018

Building Regs

Job No	Drawing No	Revision
161	09	